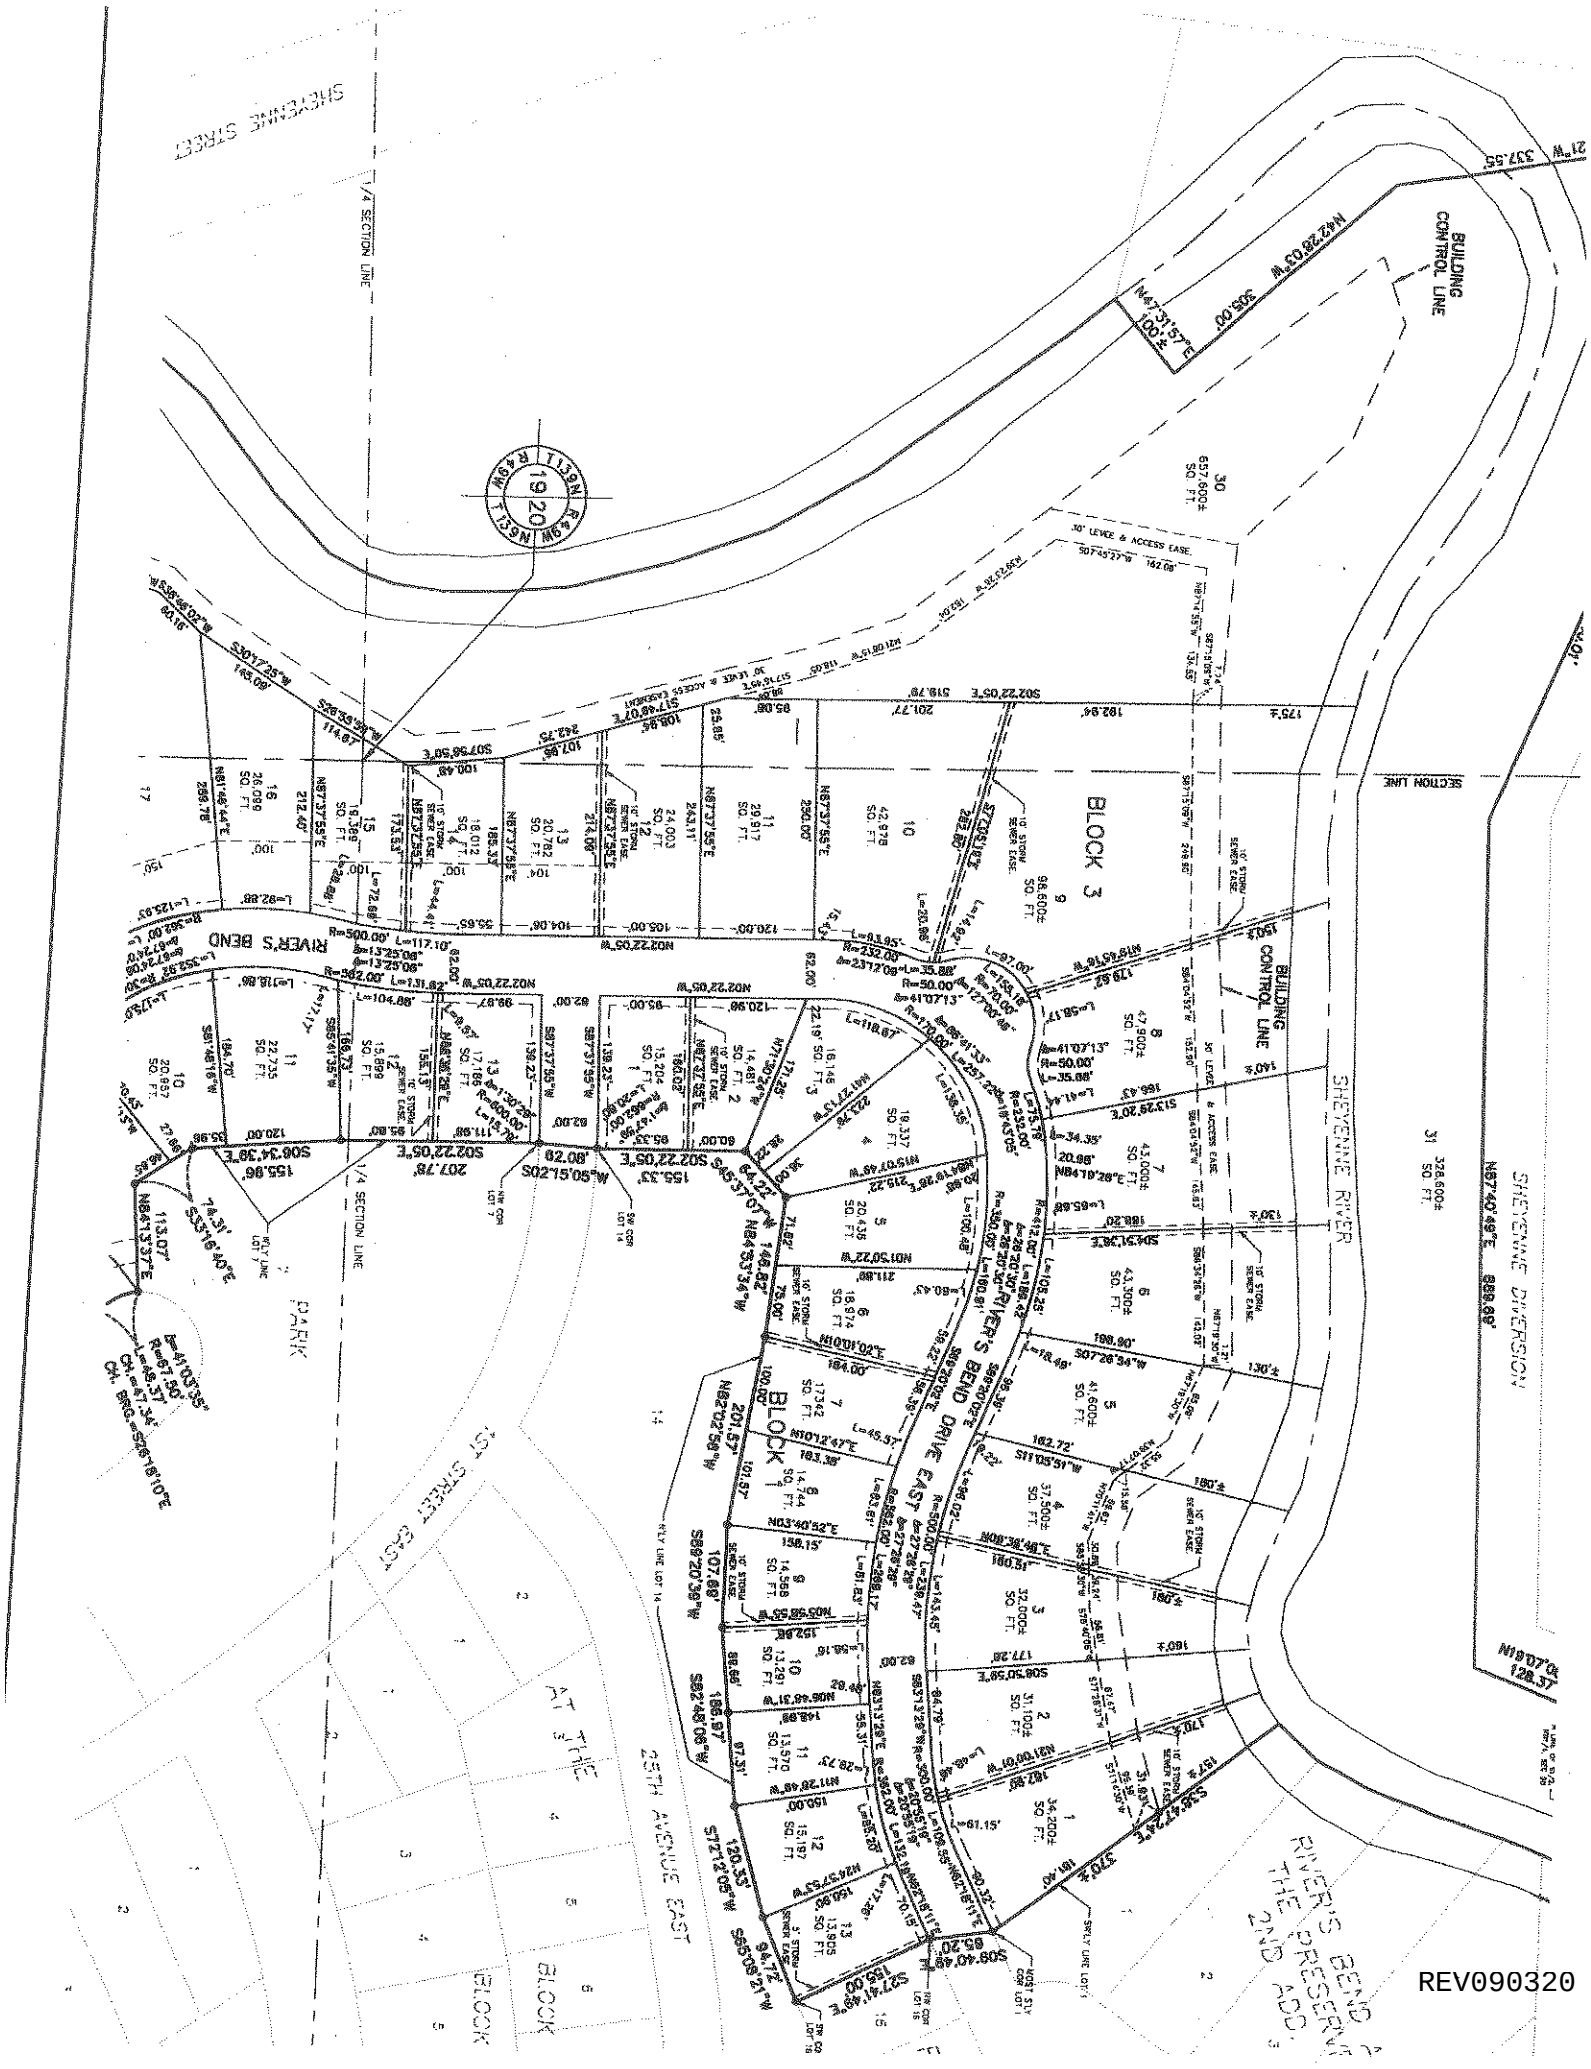
SHEYENNE STREET
1/4 SECTION LINE
BUILDING CONTROL LINE
N42°28'03"W 305.00'
N47°31'57"E 100'±
SECTION LINE
BLOCK 3
BLOCK 1
RIVER'S BEND
RIVER'S BEND DRIVE EAST
SHEYENNE RIVER
SHEYENNE DIVERSION
PARK
1ST STREET EAST
25TH AVENUE EAST
AT THE
RIVER'S BEND
THE PRESERVE
2ND ADD.

REV090320